


Monmouth Village Master Plan

DRAFT

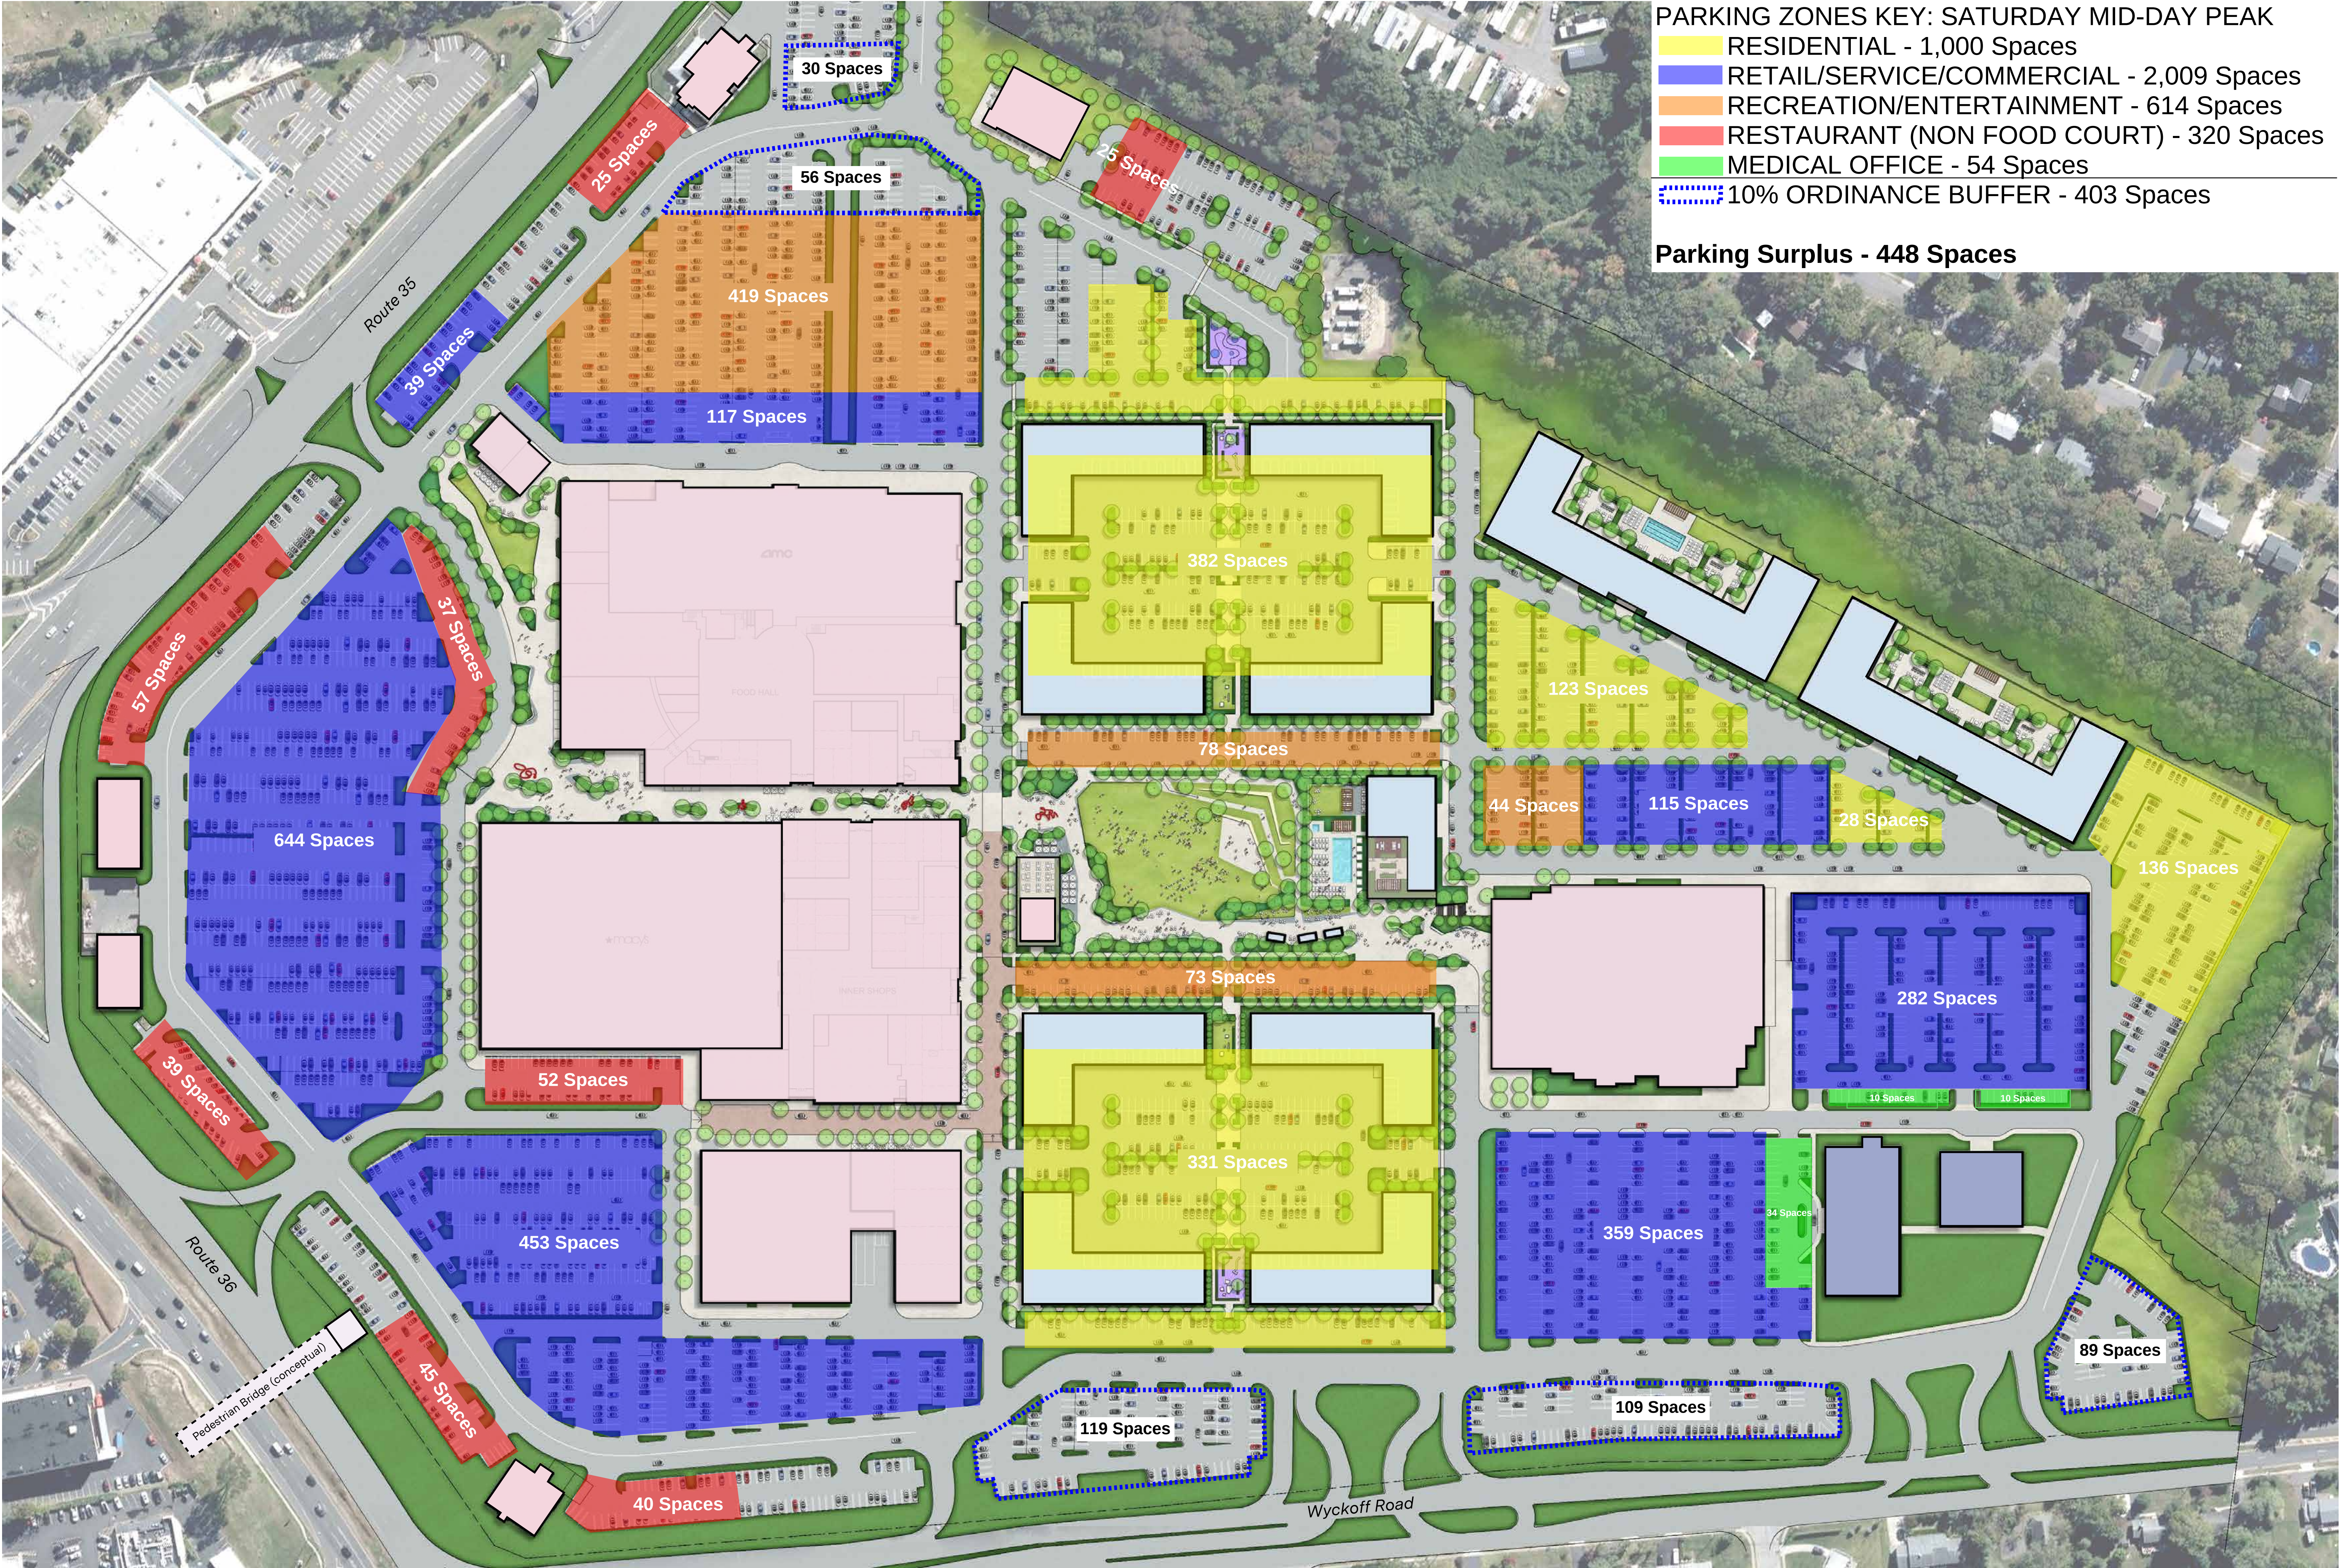

DRAFT



Monmouth Village - Proposed bus stop location and site circulation

DRAFT



DRAFT

